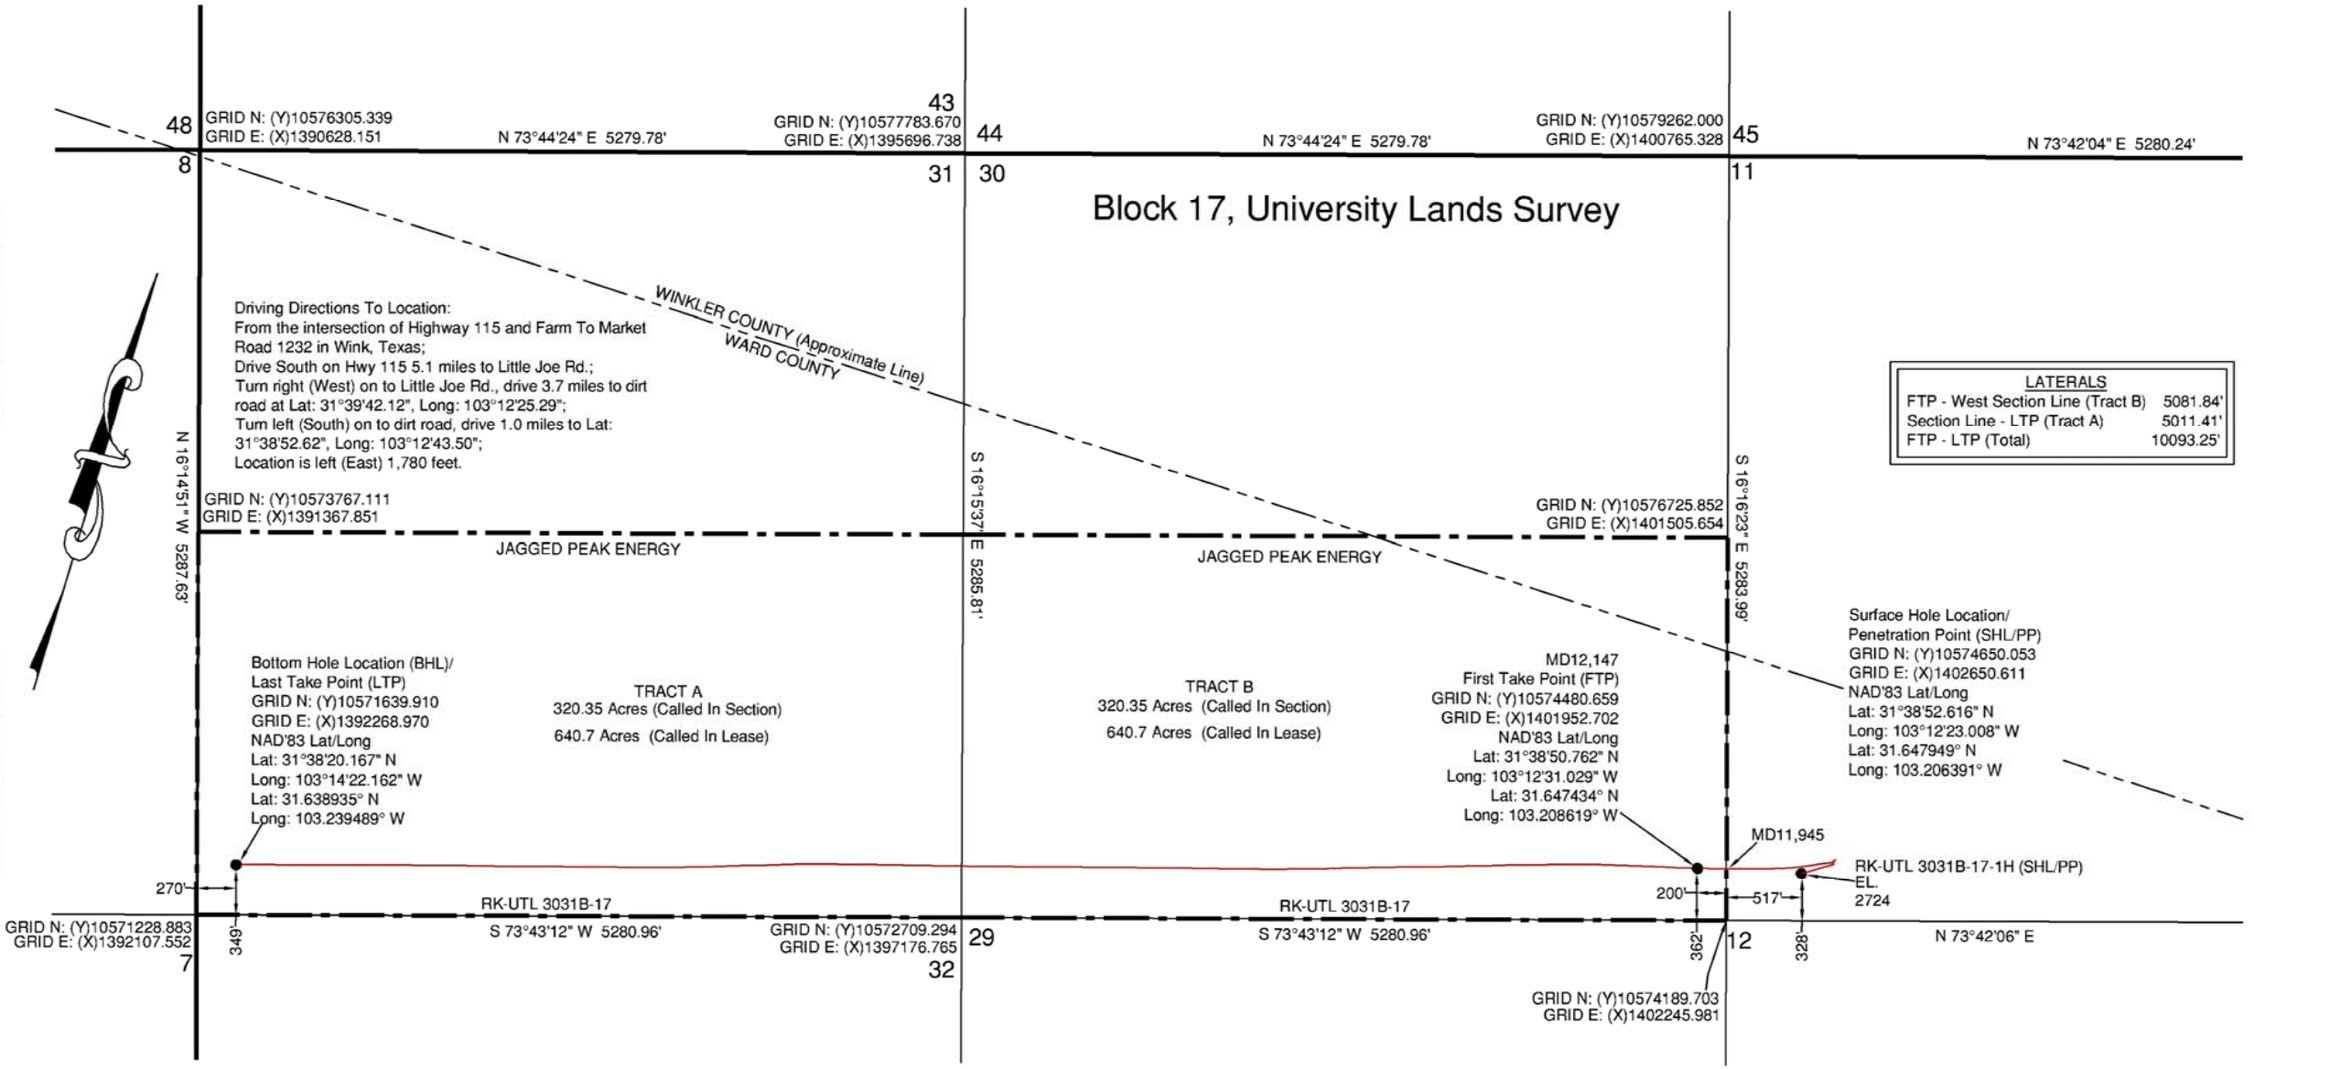

GRAPHIC SCALE

1000 0 500 1000 2000

1" = 1000' "U.S. FEET"

PENNELL & MARLOWE
RESIDENTIAL, OILFIELD & LAND SURVEYORS, INC.
ALL TYPES OF SURVEYS

STATE OF TEXAS
REGISTERED
STEPHEN P. MARLOWE
5715
PROFESSIONAL LAND SURVEYOR

Stephen P. Marlowe
REGISTERED PROFESSIONAL LAND SURVEYOR NO. 5715

Note: Well is located 7.9 miles Southwest of the city of Wink, Texas.
Note: Survey Reconstruction filed in the Office of Pennell & Marlowe Land Surveyors, Inc.
Note: Well bore location determined from survey report provided by client.
Note: Coordinates shown herein are on The Texas Coordinate System of 1983, Central Zone.
Note: Bearings and distances are based on The Texas Coordinate System of 1983, Central Zone.
Note: This plat is NOT a boundary survey and should NOT be used to convey interest in any real property.

October 20, 2016
161020JR4-KRM

USGS Quadrangle Sheet: Wink South, Tex.
Railroad Commission Permit Plat

JAGGED PEAK ENERGY
RK-UTL 3031B-17 #1H (As-Drilled)
328' FROM SOUTH LINE
517' FROM WEST LINE
RK-UTL 3031B-17 Lease
640.7 Acres (Called) being the S/2 of
Sections 30 & 31, Block 17
University Lands Survey
Winkler County, Texas
Ward County, Texas

Scale: 1" = 1000'

P.O. Box 51887, Midland, Texas 79710 (432) 262-0901 Fax (432) 262-0679 Firm #100201-00