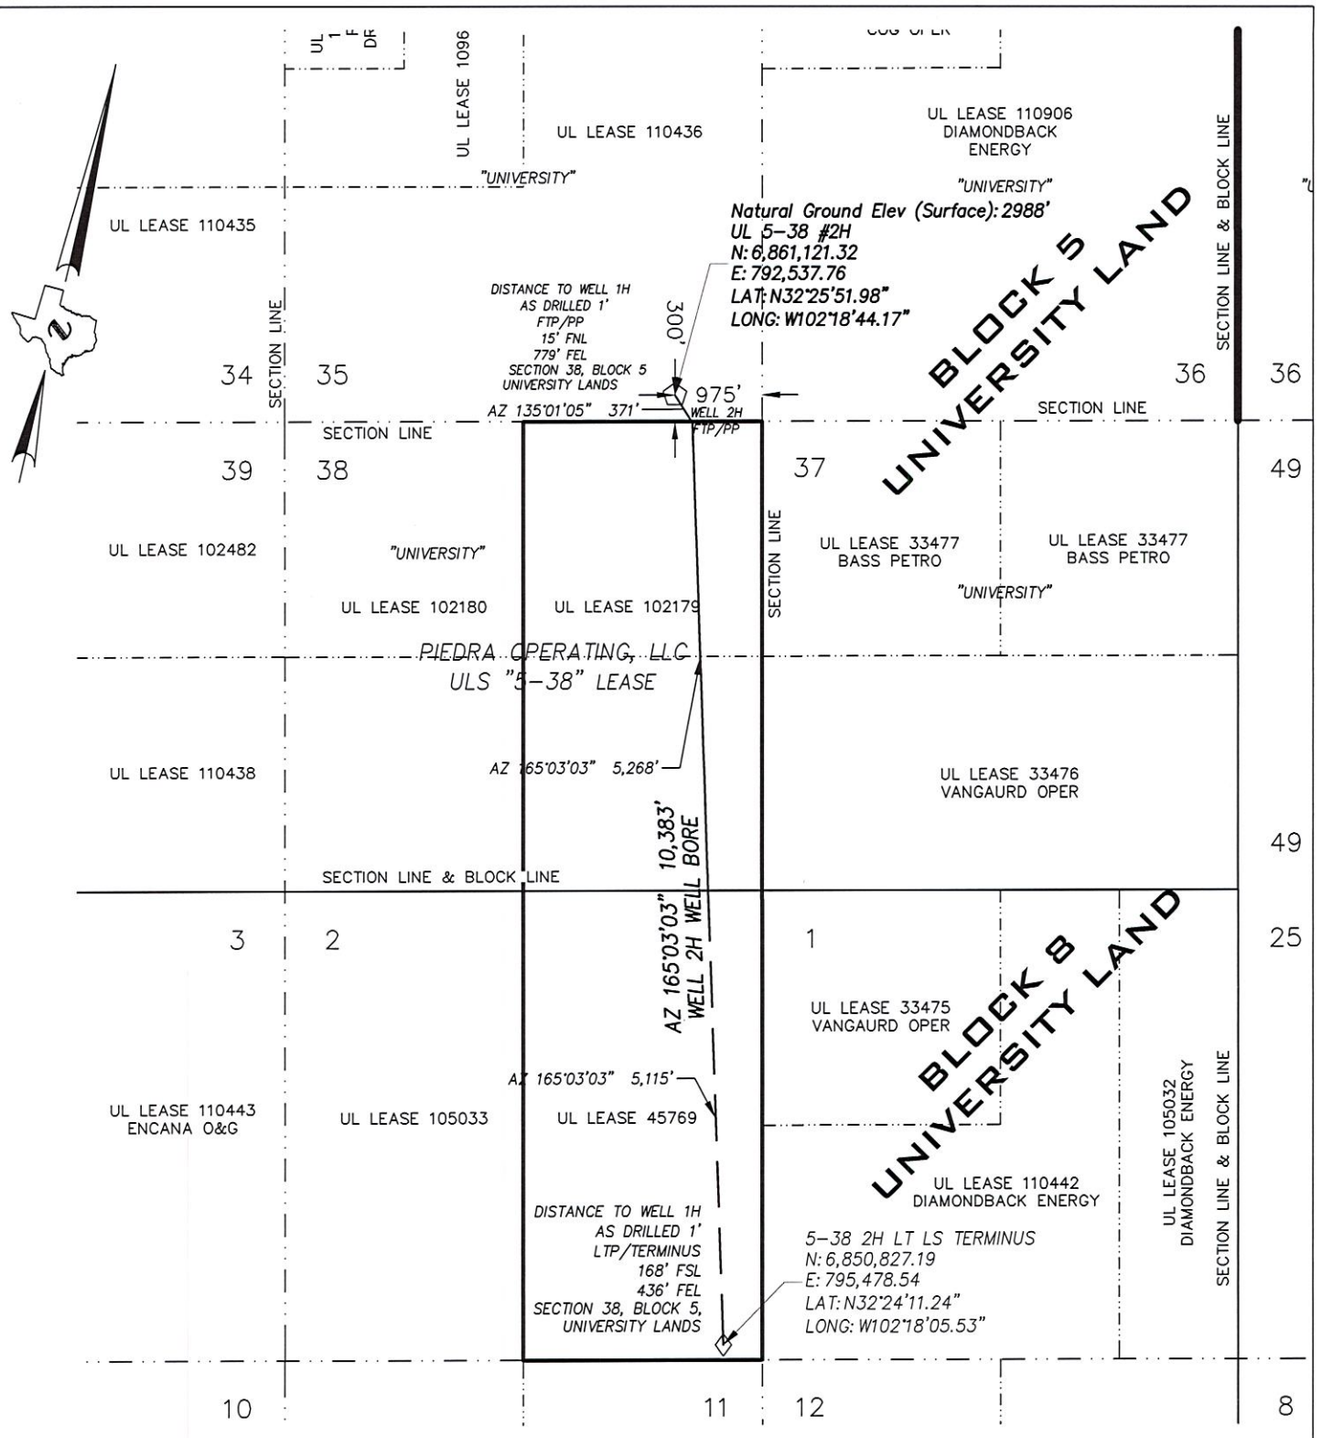

GRAPHIC SCALE

0 2000' 4000'

(IN FEET)

1 inch = 2000 ft.

TOTAL ACREAGE IN LEASE 640 ACRES

UL LEASE 45769 5115 FEET

UL LEASE 102179 5268 FEET

THIS WELL IS TO BE LOCATED 15.8 MILES IN A NORTHEAST DIRECTION FROM ANDREWS WHICH IS THE NEAREST TOWN IN THE COUNTY OF THE WELL SITE.

NOTE:

COURSES, DISTANCES AND COORDINATES SHOWN HEREON ARE LAMBERT GRID AND CONFORM TO THE "TEXAS COORDINATE SYSTEM", TEXAS NORTH CENTRAL ZONE, NORTH AMERICAN DATUM OF 1983. ALL DISTANCES AND COORDINATES ARE SHOWN IN GRID FEET. ELEVATION NAVD 1988

THE UNDERSIGNED DOES HEREBY CERTIFY THAT THIS LOCATION WAS THIS DAY MADE ON THE GROUND BY ME OR UNDER MY SUPERVISION AND THAT THIS PLAT IS A CORRECT REPRESENTATION THEREOF.

DATED THIS 13TH DAY OF DECEMBER, 2018

STATE OF TEXAS
REGISTERED
RJ DAUM
4826
PROFESSIONAL
LAND SURVEYOR

RJ DAUM
TEXAS RPLS 4826

8-24-2016 Rev.
REVISED AS DRILLED TRUESHOT 1-27-2020
2-03-2020 2-5-2020

LOCATION PLAT

PIEDRA OPERATING L.L.C.
AS DRILLED
WELL NO. 2H
UNIVERSITY 5-38

SURFACE HOLE
300 FEET FROM THE SOUTH AND
975 FEET FROM THE EAST LINES
SECTION 35, BLOCK 5,
LAST TAKE/TERMINUS
168 FEET FROM THE SOUTH AND
436 FEET FROM THE EAST LINES
SECTION 2, BLOCK 8,
UNIVERSITY LAND
ANDREWS COUNTY, TEXAS

QUAD: FIVE WELLS RANCH PROJECT: 76489
SCALE: 1" = 2000'REV 2-28-19 JOB NO: 76,489

SCHUMANN
ENGINEERING CO.
A LATERAL LAND COMPANY
CIVIL ENGINEERING - LAND SURVEYING
800 N. MARIENFELD STREET
SUITE 100
MIDLAND, TEXAS 79701
TEXAS FIRM No. F1880 - TEXAS FIRM No. 10149500
Office (432) 684-5548