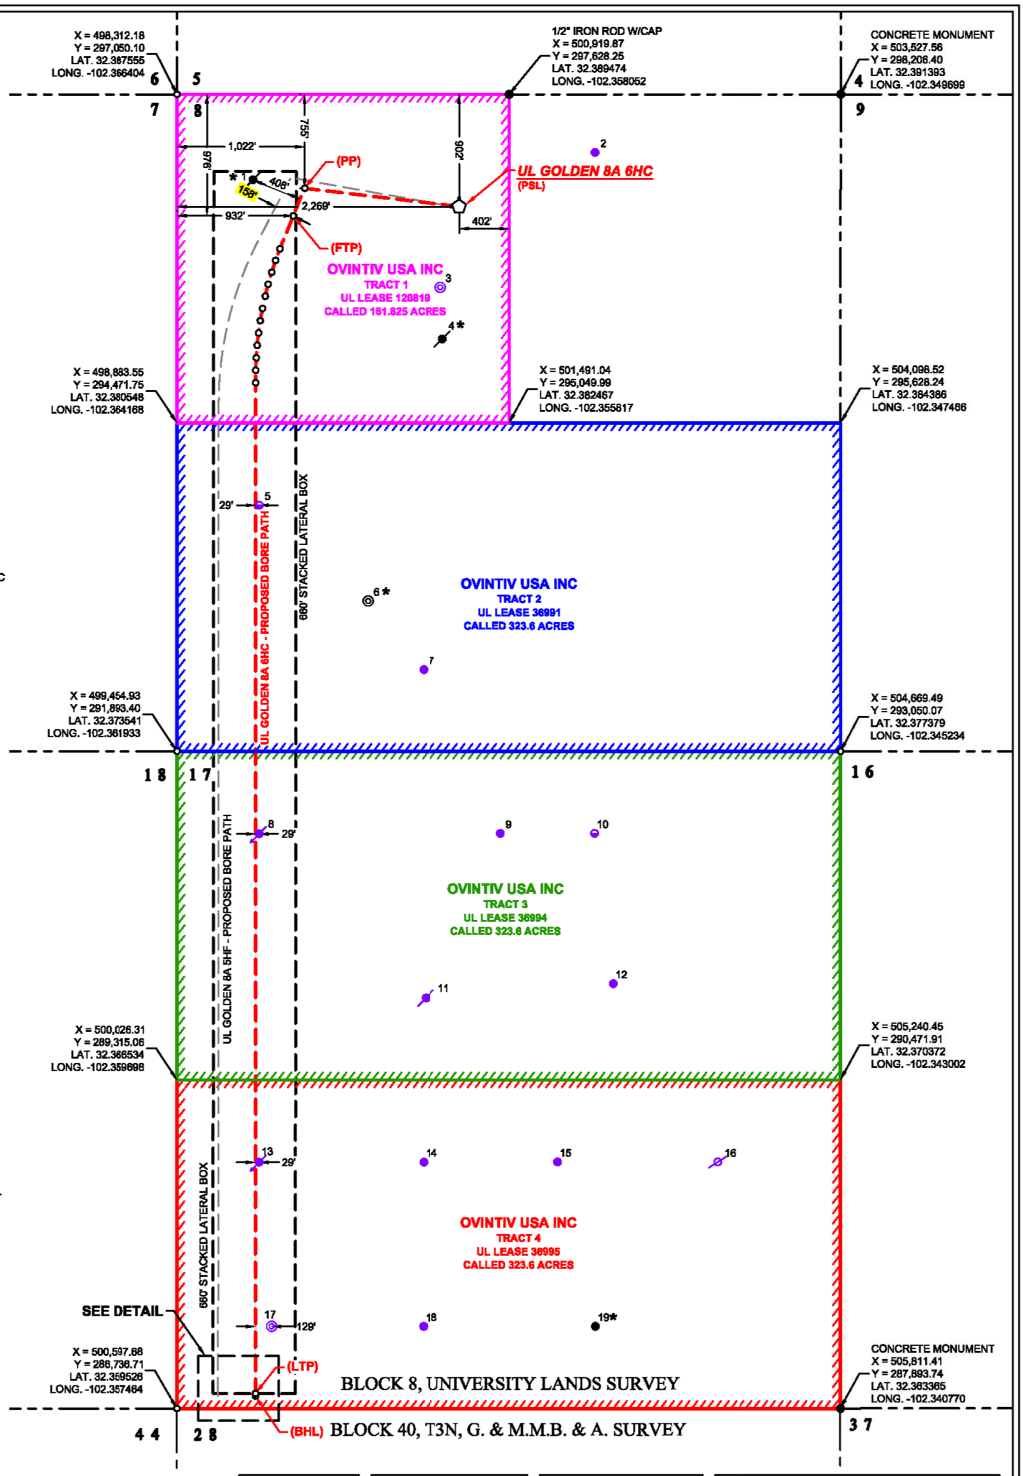

LEGEND:

(PSL) - PROPOSED SURFACE LOCATION
(PP) - PROPOSED PENETRATION POINT
(FTP) - PROPOSED FIRST TAKE POINT
(LTP) - PROPOSED LAST TAKE POINT
(BHL) - PROPOSED BOTTOM HOLE LOCATION
- APPROXIMATE SURVEY LINE
- LEASE LINE
- PROPOSED BORE PATH
- PERMITTED LOCATION
- PRODUCING WELL
- SHUT IN WELL
- INJECTION WELL
- PLUGGED OIL WELL
- ABANDONED LOCATION
- UNABLE TO LOCATE, MAPPED BY RRC COORDINATES

PROPOSED SURFACE LOCATION:
OVINTIV USA INC.
UL GOLDEN 8A 6HC
AS STAKED ON 01/24/2024
(NAD27 TxNC)
X = 500,722'
Y = 296,661'
LAT. 32° 23' 12.45" N (32.386793° N)
LONG. 102° 21' 30.77" W (102.358546° W)
Elev. 3,028.6' (NAVD 1988)
Lease: 902' FNL & 402' FEL
Survey: 902' FNL & 2,269' FWL (SEC. 8)
Bears: NE, ±11.9 Miles from Andrews, TX

PROPOSED PENETRATION POINT:
(NAD27 TxNC)
X = 499,473'
Y = 296,535'
LAT. 32° 23' 10.64" N (32.386288° N)
LONG. 102° 21' 45.25" W (102.362569° W)
Lease: 755' FNL & 1,022' FWL
Survey: 755' FNL & 1,022' FWL (SEC. 8)

PROPOSED FIRST TAKE POINT:
(NAD27 TxNC)
X = 499,433'
Y = 296,299'
LAT. 32° 23' 08.29" N (32.385636° N)
LONG. 102° 21' 45.59" W (102.362665° W)
Lease: 976' FNL & 932' FWL
Survey: 976' FNL & 932' FWL (SEC. 8)

PROPOSED LAST TAKE POINT:
(NAD27 TxNC)
X = 501,187'
Y = 286,990'
LAT. 32° 21' 37.07" N (32.360298° N)
LONG. 102° 21' 20.14" W (102.355594° W)
Lease: 120' FSL & 630' FWL
Survey: 120' FSL & 630' FWL (SEC. 17)

PROPOSED BOTTOM HOLE LOCATION:
(NAD27 TxNC)
X = 501,192'
Y = 286,971'
LAT. 32° 21' 36.88" N (32.360245° N)
LONG. 102° 21' 20.08" W (102.355577° W)
Lease: 100' FSL & 630' FWL
Survey: 100' FSL & 630' FWL (SEC. 17)

OFFSET WELLS

ID	API NUMBER
1	00310223
2	00345802
3	00344668
4	00303806
5	00303780
6	00311076
7	00303601
8	00303782
9	00338172
10	00310120
11	00303785
12	00338767
13	00303554
14	00338736
15	00330814
16	00338797
17	00338798
18	00303786
19	00303777

EFFECTIVE LATERAL

TRACT 1	1,710.05'
TRACT 2	2,640.87'
TRACT 3	2,640.87'
TRACT 4	2,520.87'
FTP - LTP	9,512.66'

LATERAL AZIMUTH

AZ= 189°35'36" 265.13'(PI-PI)
AZ= 188°55'56" 21.98'(PI-PI)
AZ= 187°42'55" 99.99'(PI-PI)
AZ= 185°42'51" 99.99'(PI-PI)
AZ= 183°42'54" 100.00'(PI-PI)
AZ= 181°42'53" 100.00'(PI-PI)
AZ= 179°42'53" 99.99'(PI-PI)
AZ= 177°42'54" 99.99'(PI-PI)
AZ= 175°42'53" 99.99'(PI-PI)
AZ= 173°42'52" 100.00'(PI-PI)
AZ= 171°42'54" 99.99'(PI-PI)
AZ= 169°42'53" 99.99'(PI-PI)
AZ= 167°52'09" 100.00'(PI-PI)
AZ= 167°30'02" 8125.62'(PI-PI)
FTP - LTP 9,512.66'

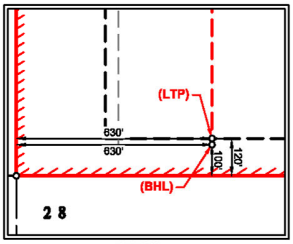

DETAIL
SCALE: 1" = 400'

NOTES:

1. This plat represents a survey made on the ground and meets the requirements for filing a well location plat with the Texas Railroad Commission and is intended solely for that purpose. Lease lines shown hereon were established from field measurements and record evidence. Mineral title information shown hereon was furnished by Ovintiv USA Inc. and/or their agent(s). This plat does not meet the requirements for easement or boundary surveys in the State of Texas and shall not be used to convey title to real property.

2. All bearings, distances, areas, and coordinates refer to the North American Datum of 1927, Texas North Central Zone, US Survey Feet. Elevations refer to the North American Vertical Datum of 1988 and are derived from static and kinematic GPS observations unless noted otherwise.

3. Existing vertical wells shown heron are based on field observations unless otherwise noted.

FENSTERMAKER
C. H. Fenstermaker & Associates, LLC
16340 Park Ten Place
Suite 165
Houston, TX 77084
713-840-9995
TX Firm 100285-01

REVISIONS		
1	03/26/2024 SAB	REVISED 660' LATERAL BOX
2	03/28/2024 SAB	REVISED 660' LATERAL BOX
3	04/08/2024 SAB	REVISED FTP & LATERAL BOX
DRAWN BY: SAB		PROJ. MGR.: BLH
DATE: 03/05/2024		
JOB#: 2237163.00C		SHEET 1 OF 1
FILENAME: PP_UL GOLDEN 8A 6HC.DWG		

FOR THE EXCLUSIVE USE OF
OVINTIV USA INC.
I, Steven M. Coleman, Registered Professional Land Surveyor, do hereby state the above plat to be true and correct to the best of my knowledge.

Steven M. Coleman
Registered Professional Land Surveyor
Registration No. 5063

STATE OF TEXAS
REGISTERED
04/08/2024
STEVEN M. COLEMAN
5063
PROFESSIONAL
LAND SURVEYOR

Ovintiv

PERMIT PLAT
UL GOLDEN 8A 6HC
SITUATED IN
SECTION 8 & SECTION 17, BLOCK 8,
UNIVERSITY LANDS SURVEY
ANDREWS COUNTY, TEXAS

T:\2023\2237163\DWG\PP_UL GOLDEN 8A 6HC-040824.dwg